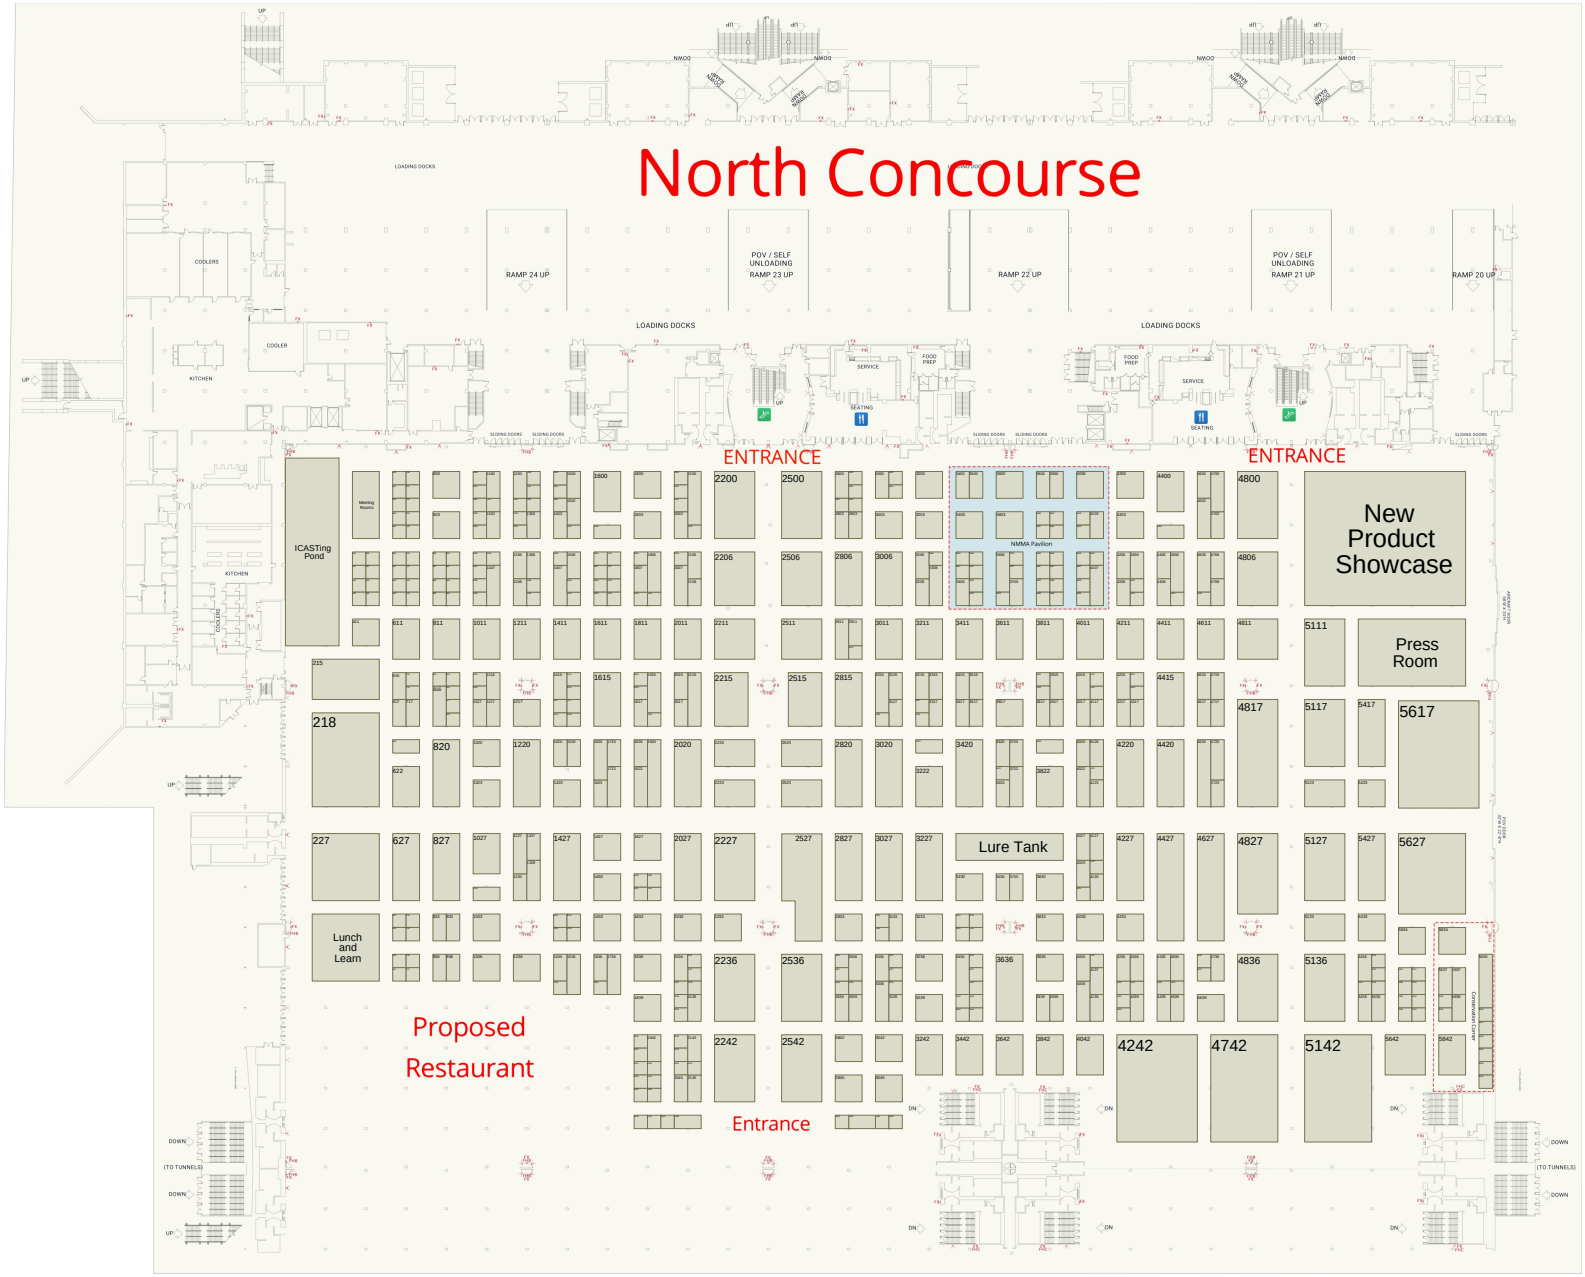North/South Building